
SITE PLAN 7/13/2018

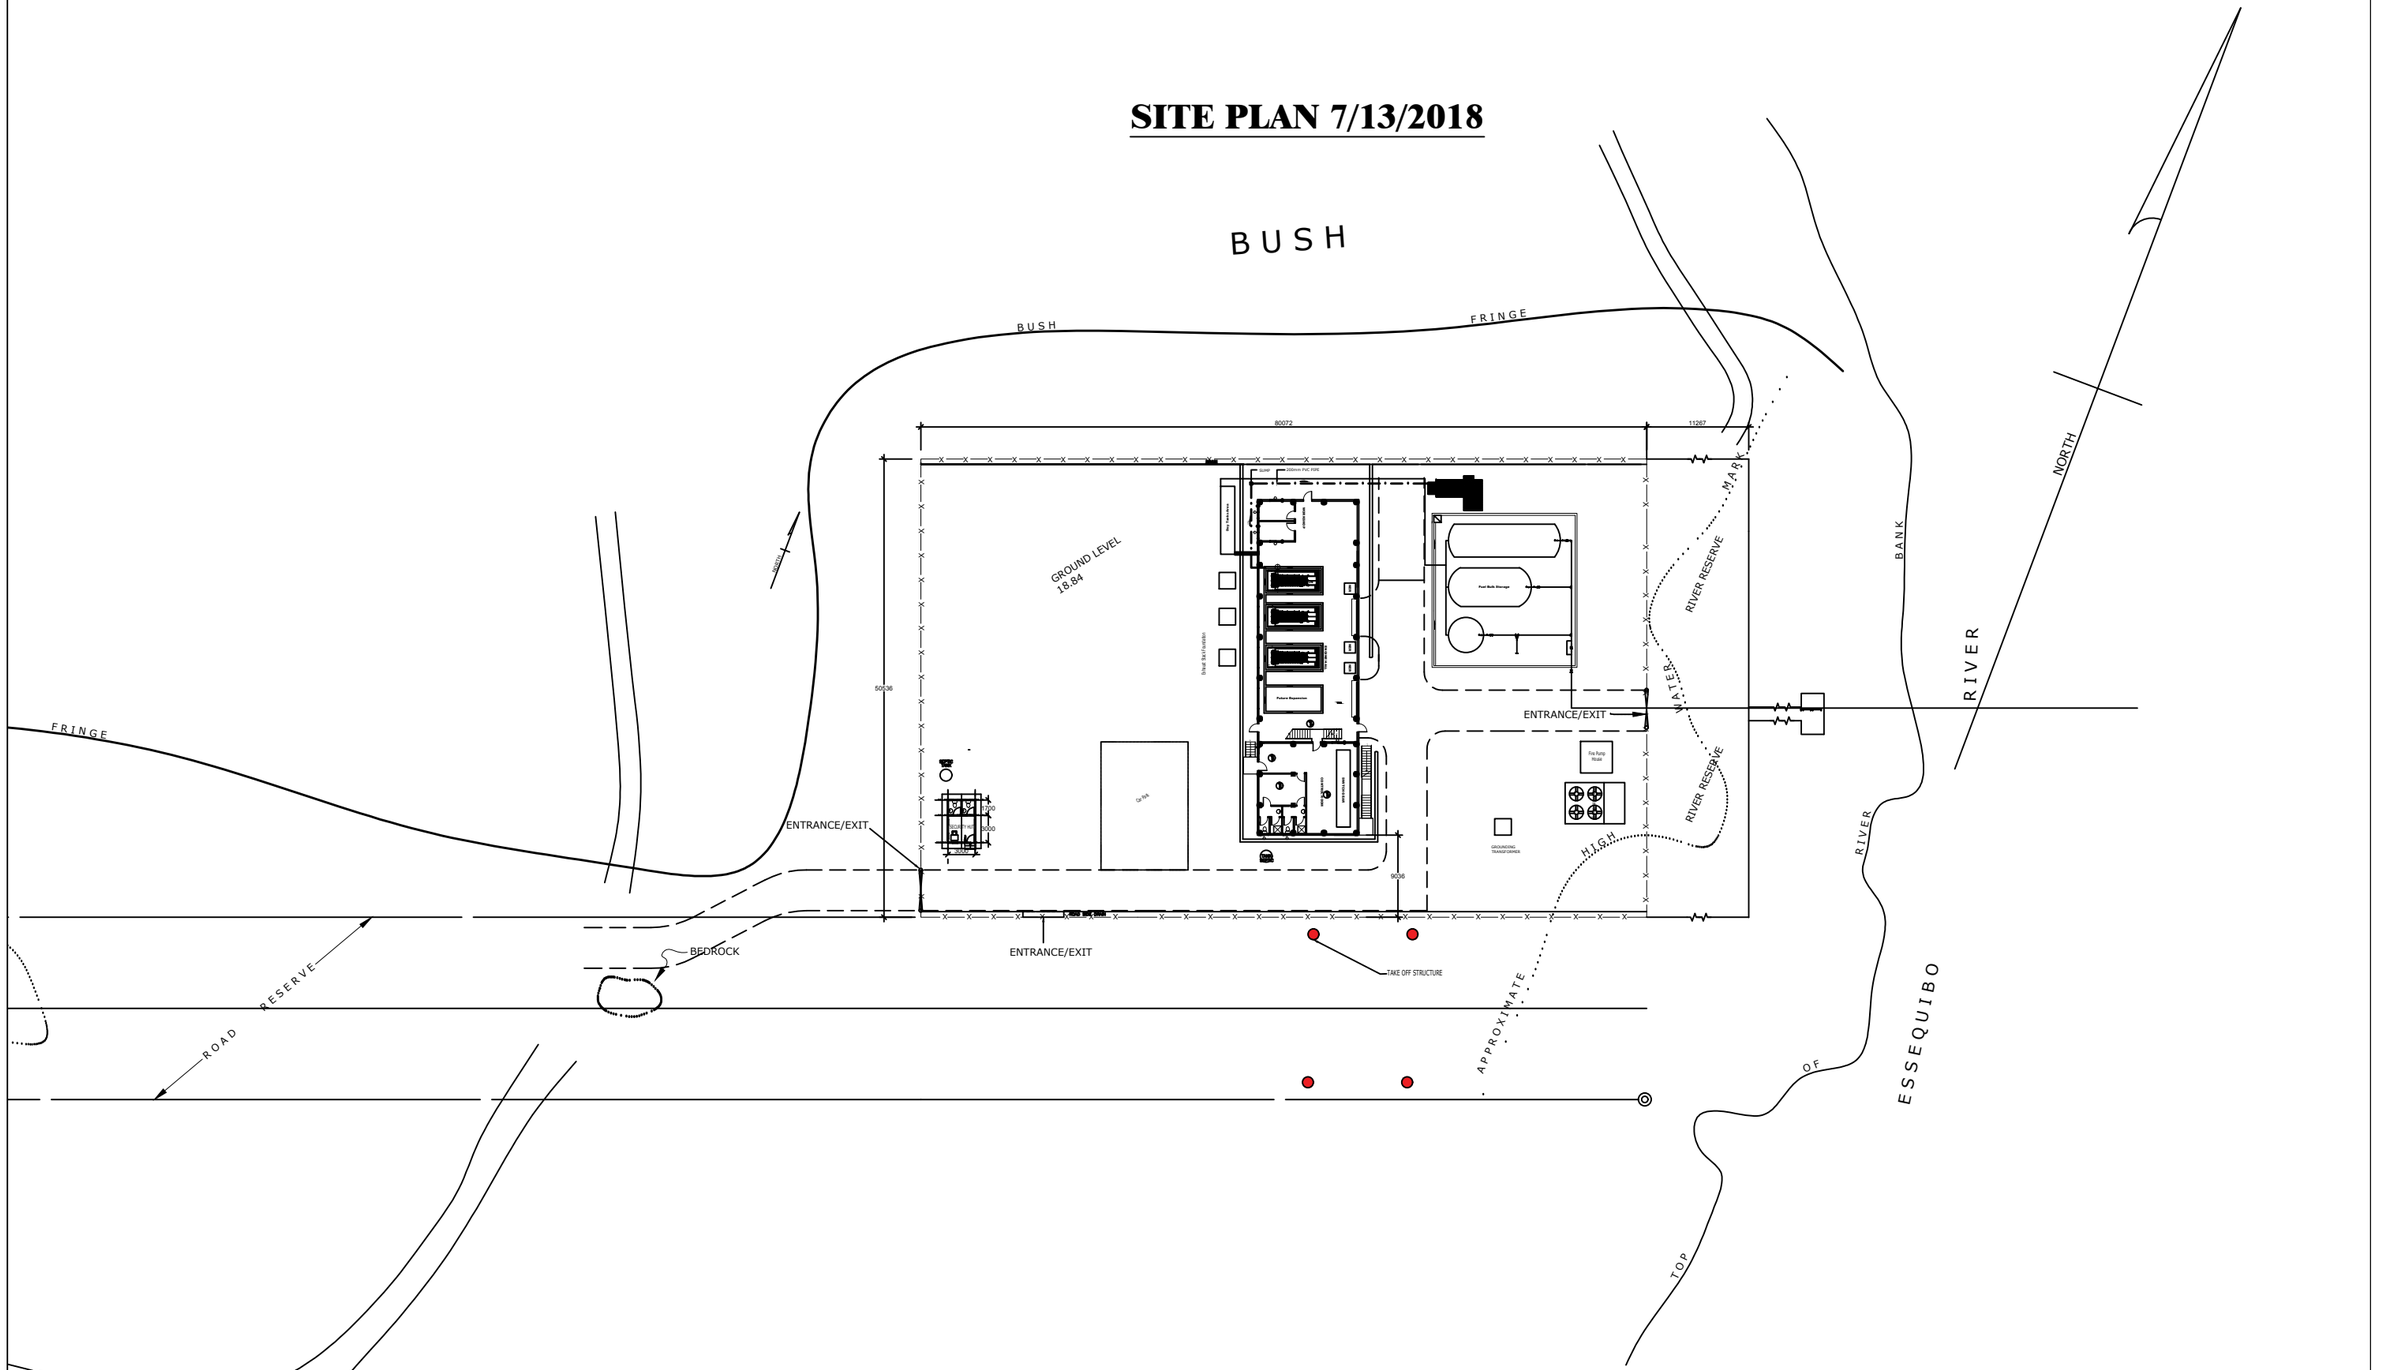

2018-07-06

PROJECT NO : GPL-PI-021-2017	GUYANA POWER & LIGHT INC. PROJECTS MANAGEMENT DEPT. 257-259 MIDDLE STREET SOUTH CUMMINGSBURG GEORGETOWN. TEL:225- '	PROJECT: CONSTRUCTION OF 3.3 MEGAWATT POWER PLANT DOG POINT BARTICA	DRG. TITLE : SITE PLAN	DESIGNED BY:	CHECKED BY: / APPROVED BY:
				DRAWN BY: R.Harris	SCALE: 1:200 / DATE: 2018-02-27
				DRAWING No: 021-2017-CIV-001	REVISION: B