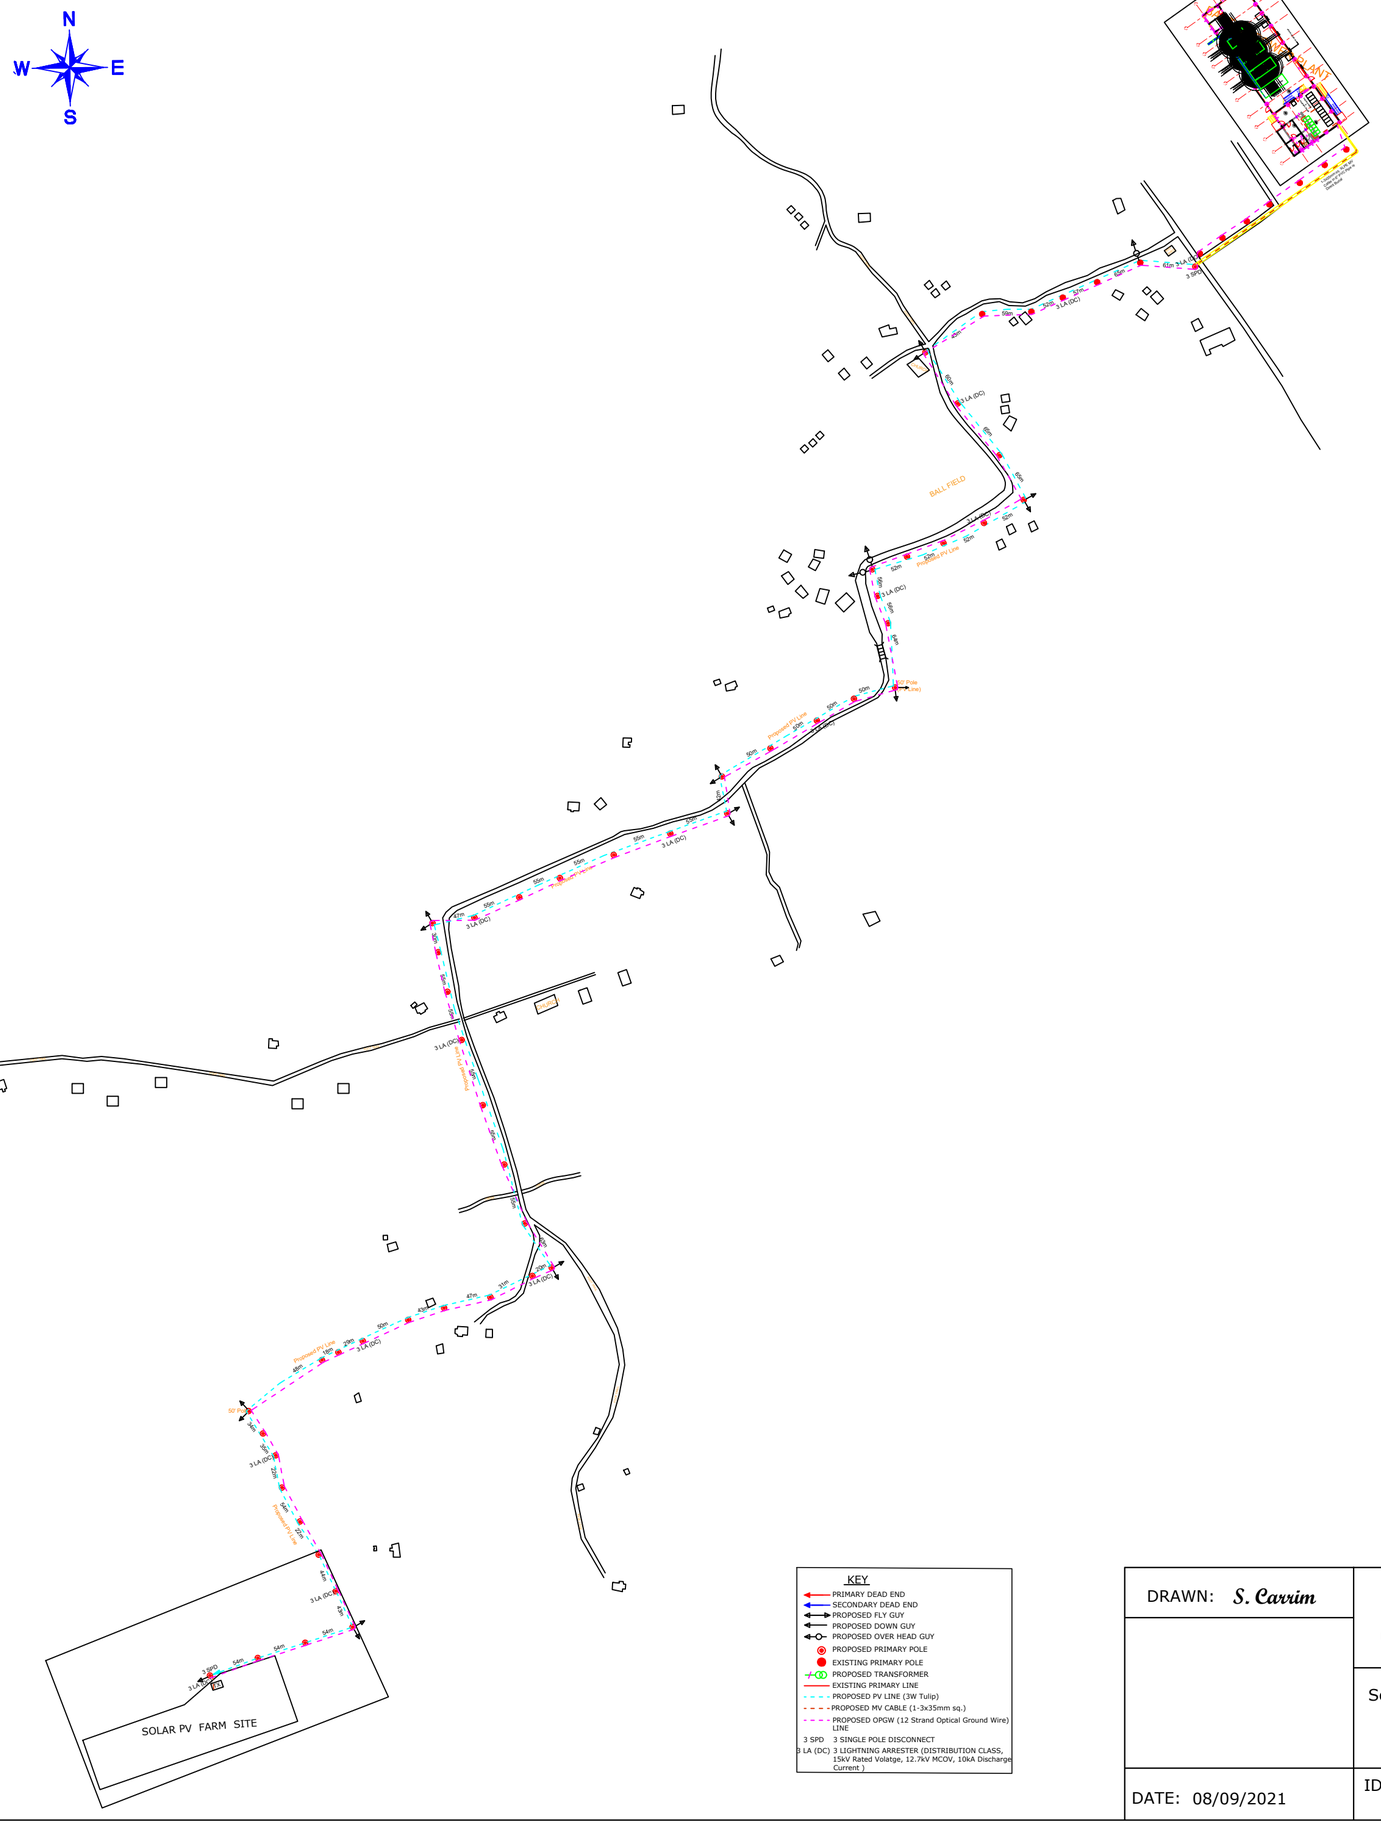

DRAWN: *S. Carrim*	GPL GUYANA POWER & LIGHT	
	Solar PV Farm 13.8 kV Interconnection Line	
DATE: 08/09/2021	ID#:12307	